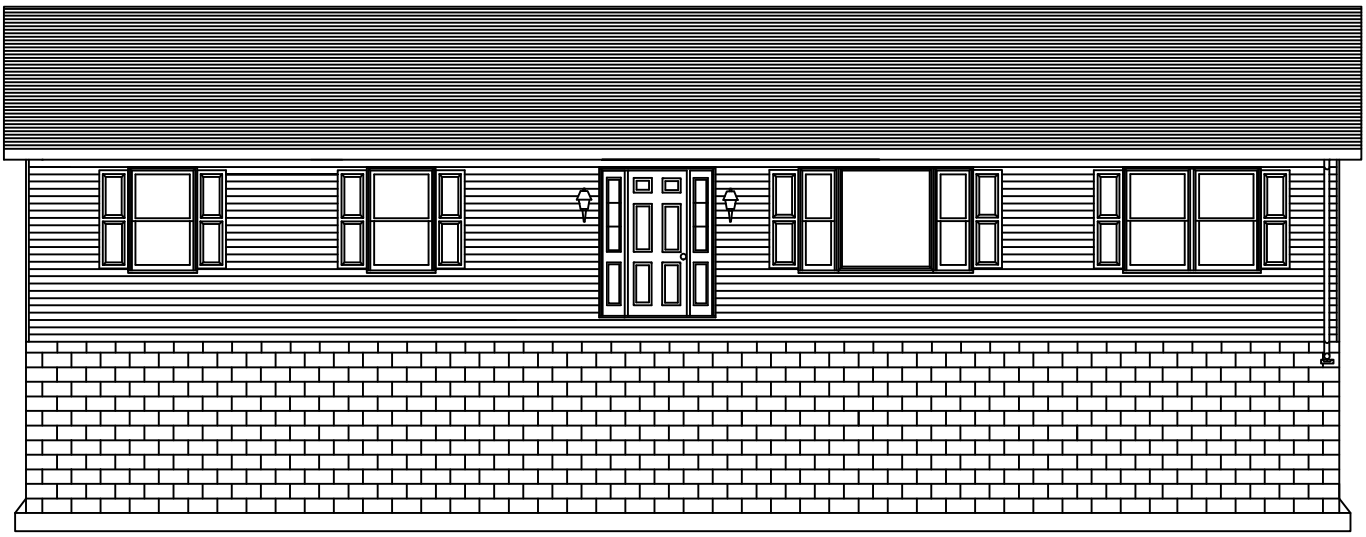

FRONT ELEVATION

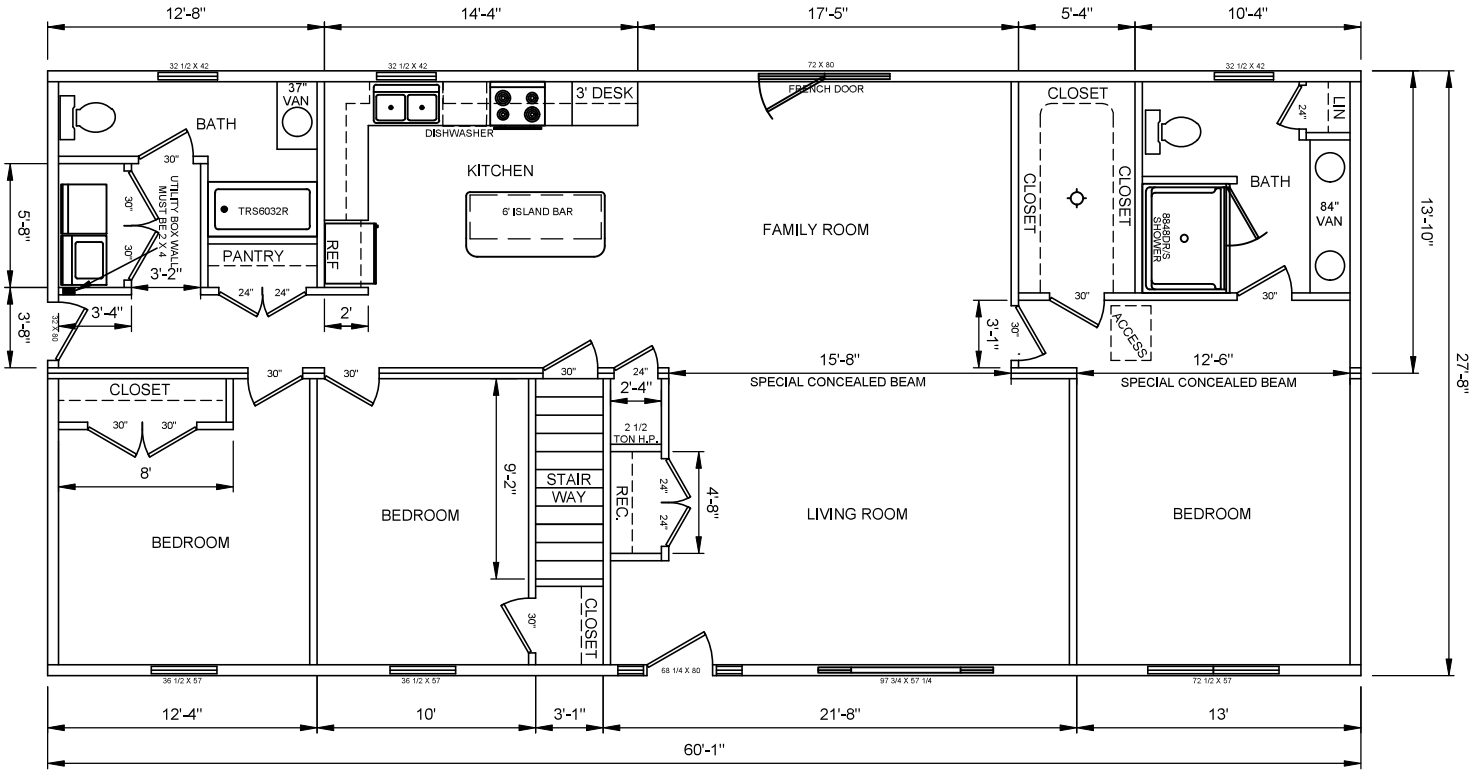

PLAN #11 1,680 SQ. FT.