FRONT ELEVATION

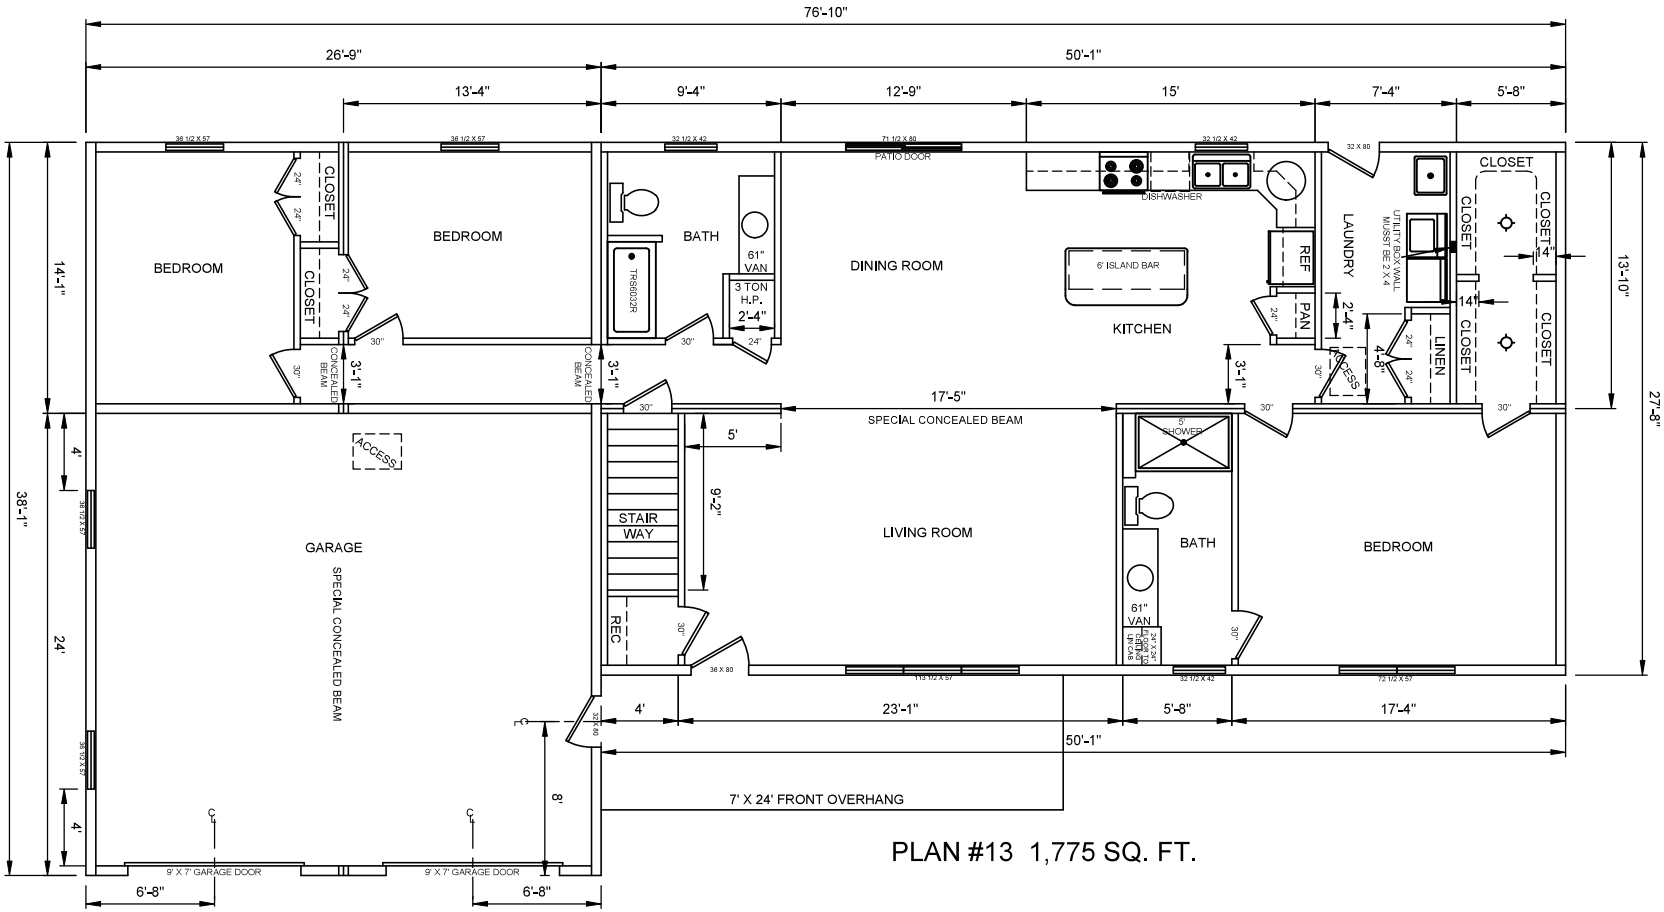

PLAN #13 1,775 SQ. FT.