FRONT ELEVATION

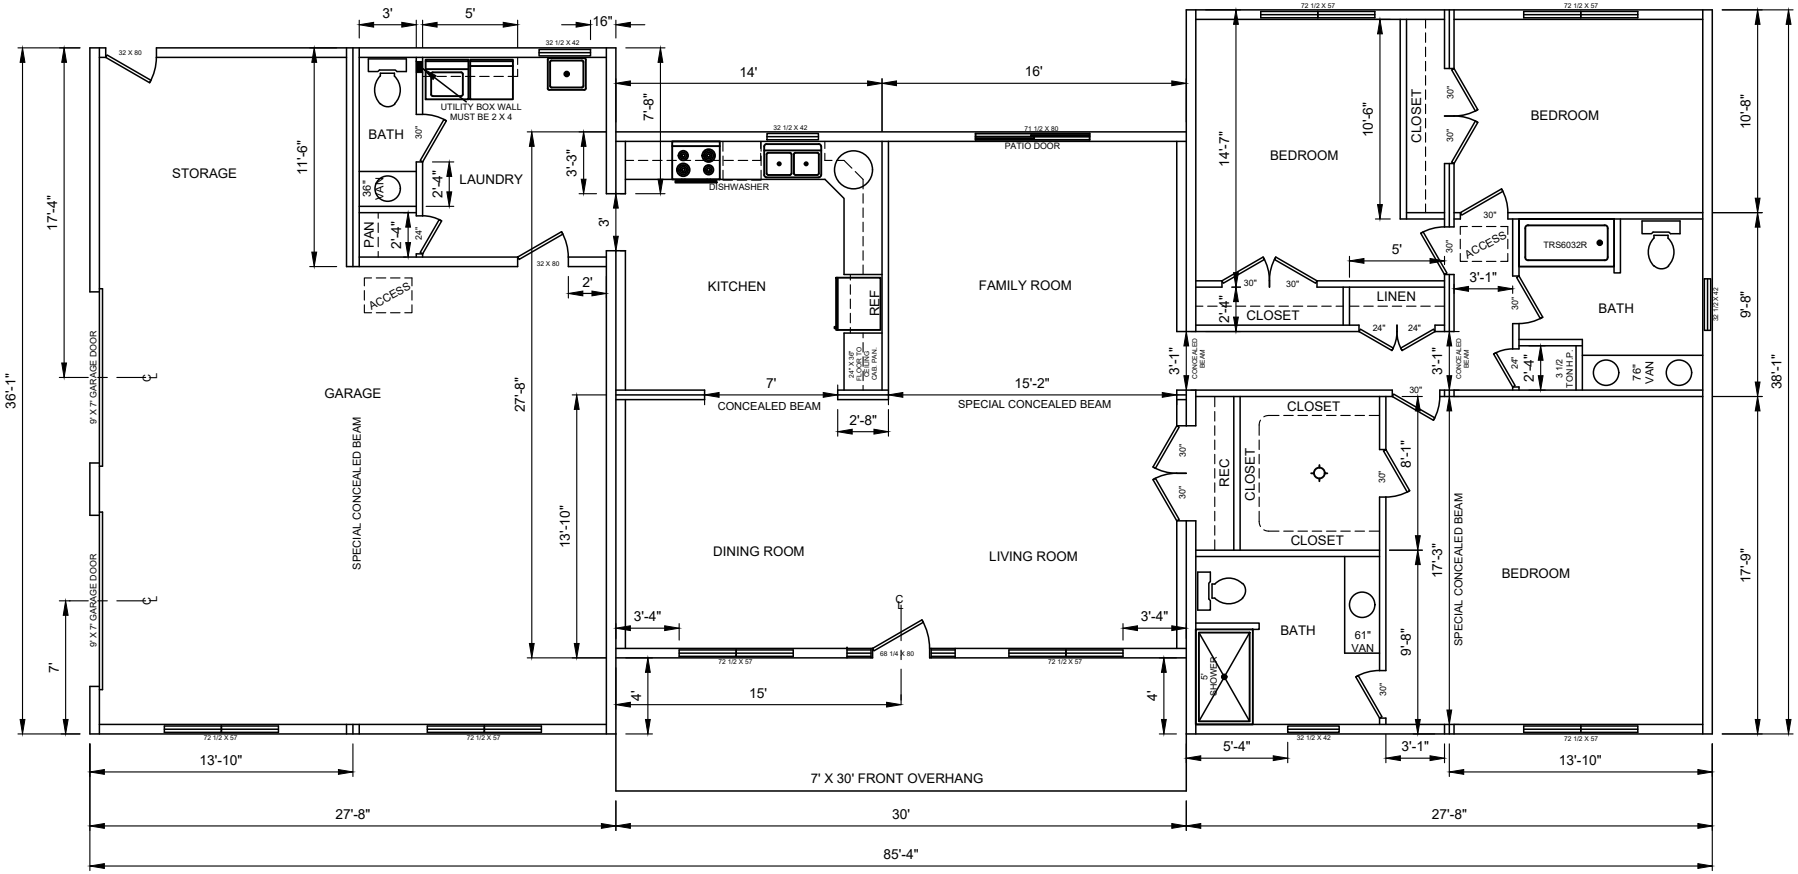

FLOOR PLAN #17 2,054 SQ. FT.