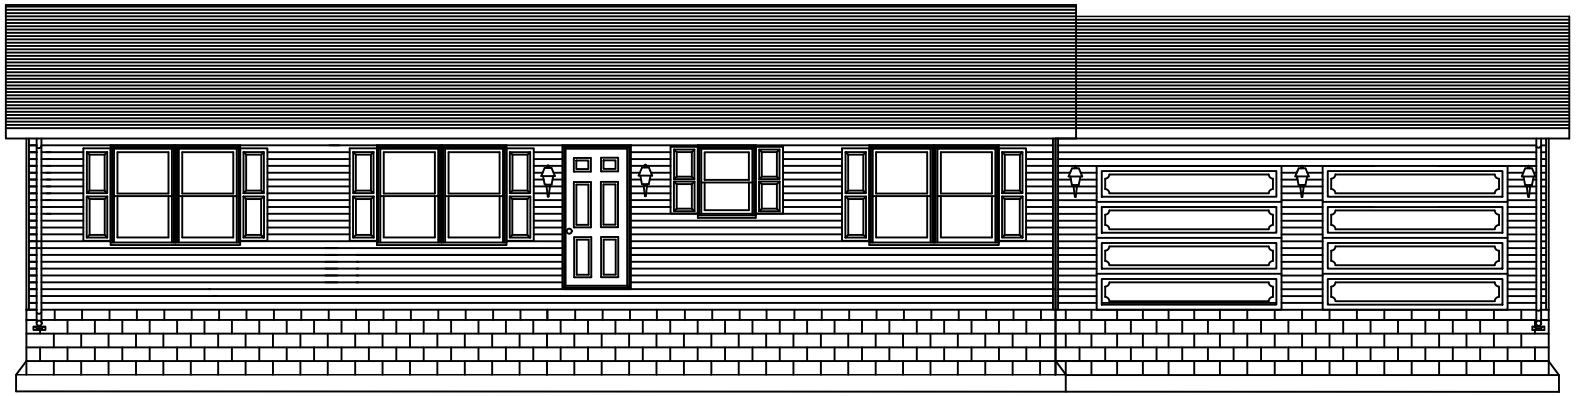

FRONT ELEVATION

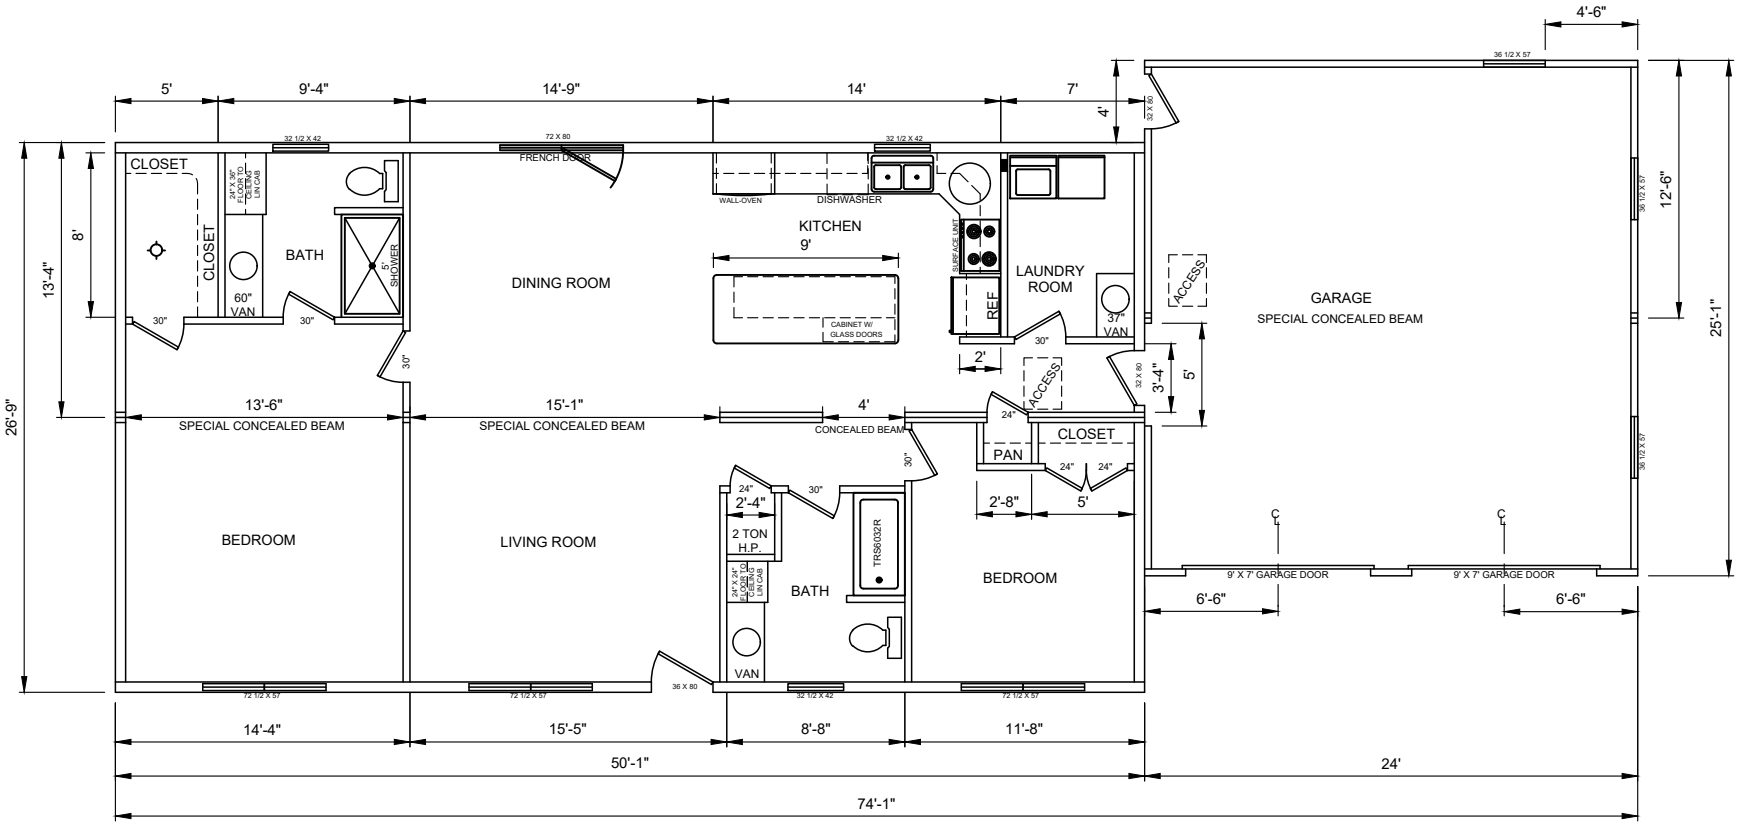

FLOOR PLAN #5 1,338 SQ. FT.