FRONT ELEVATION

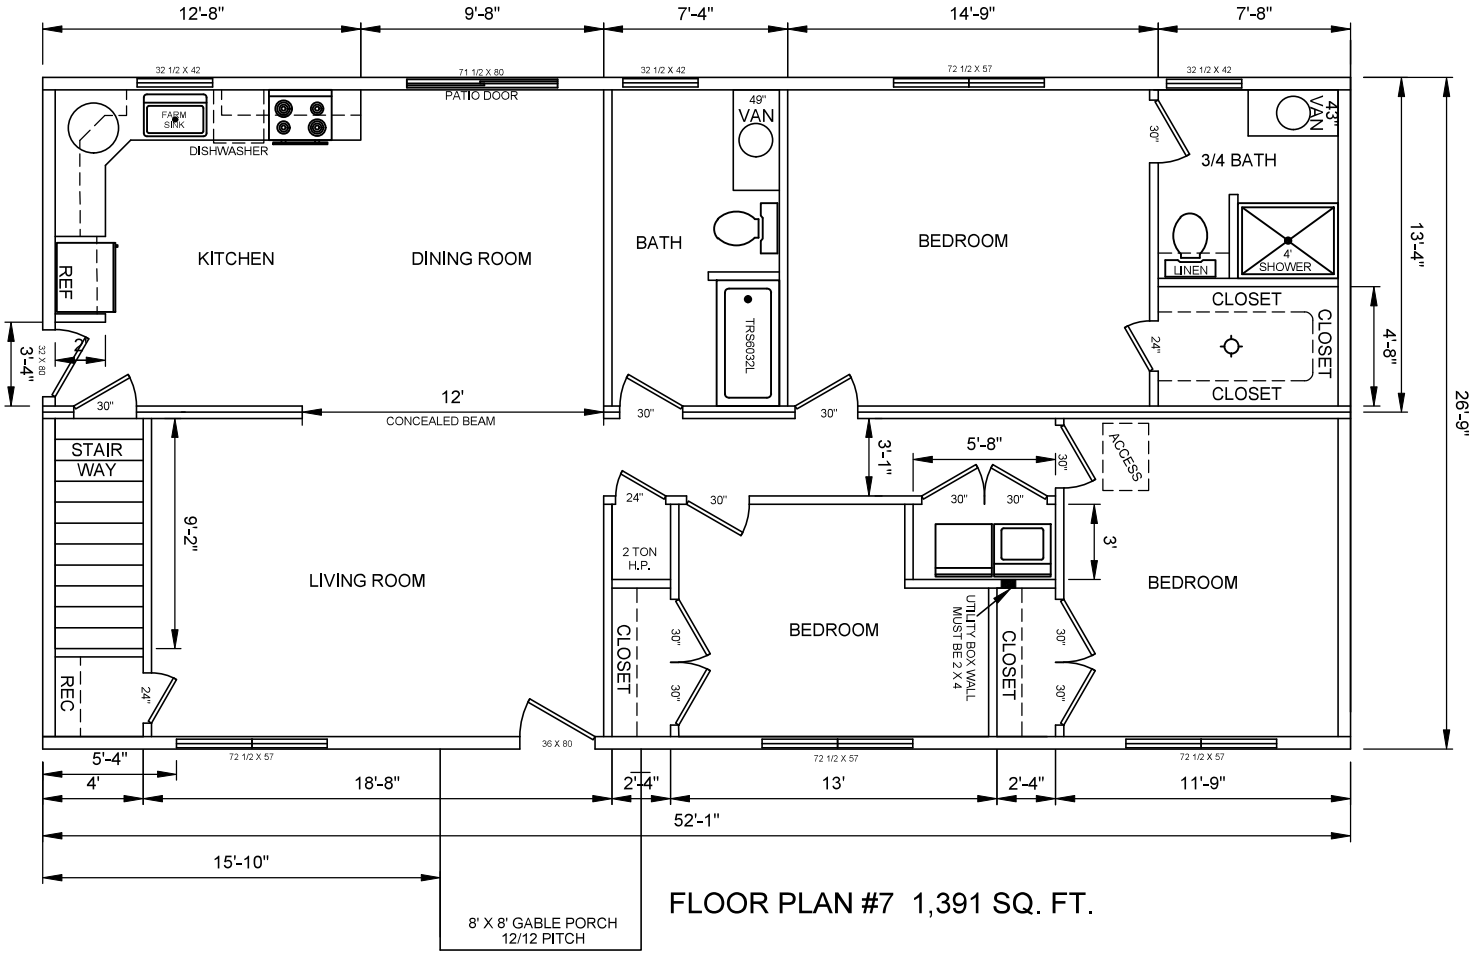

FLOOR PLAN #7 1,391 SQ. FT.