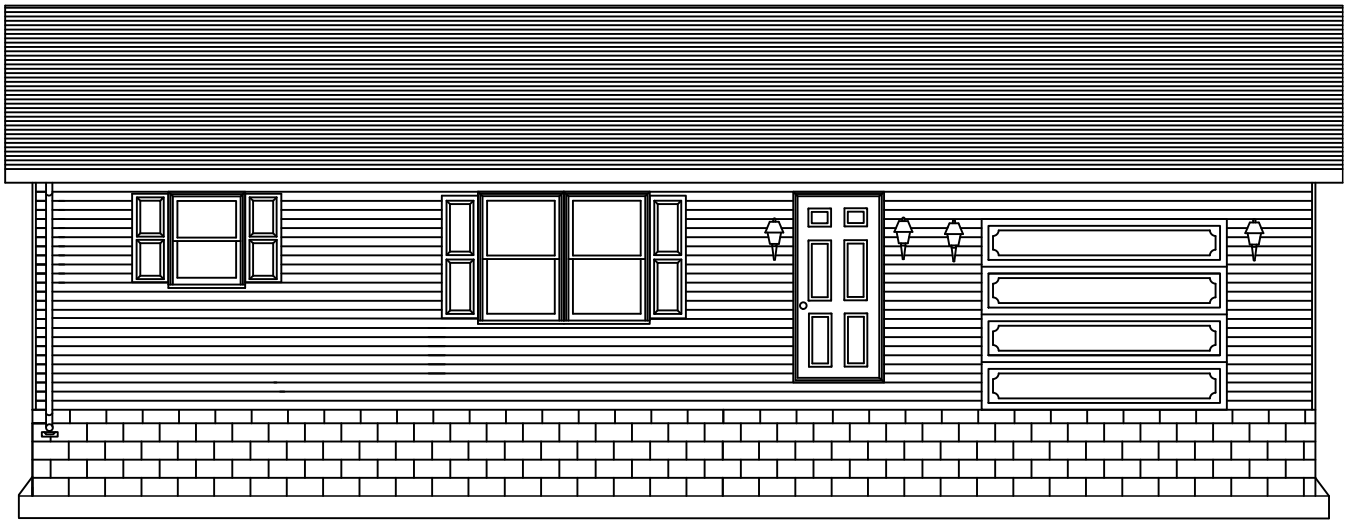

FRONT ELEVATION

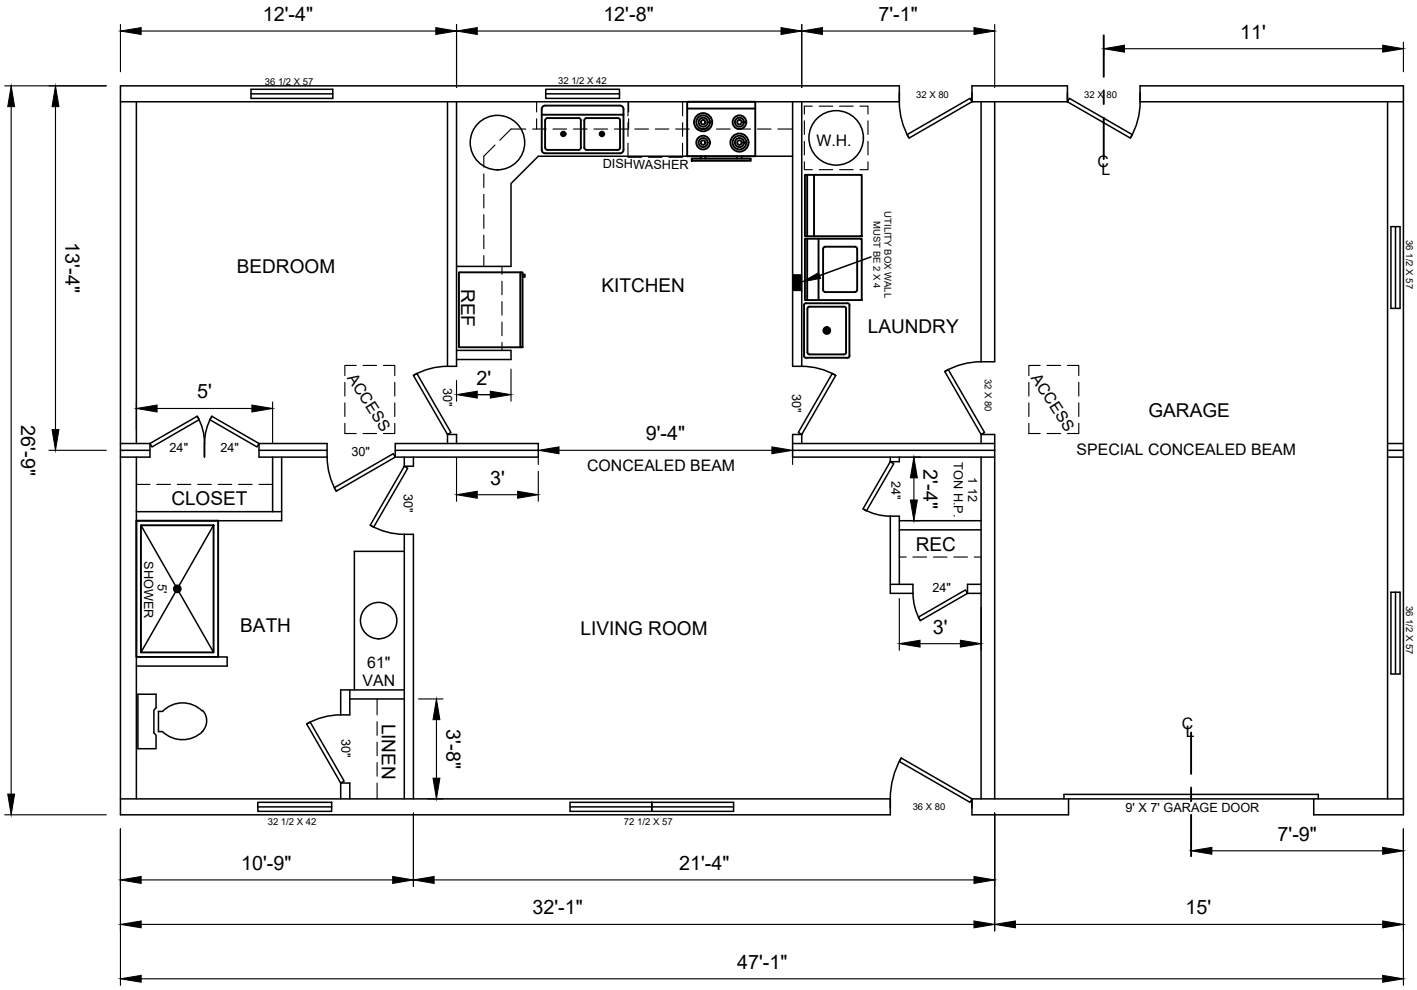

FLOOR PLAN #35 856 SQ.FT.